


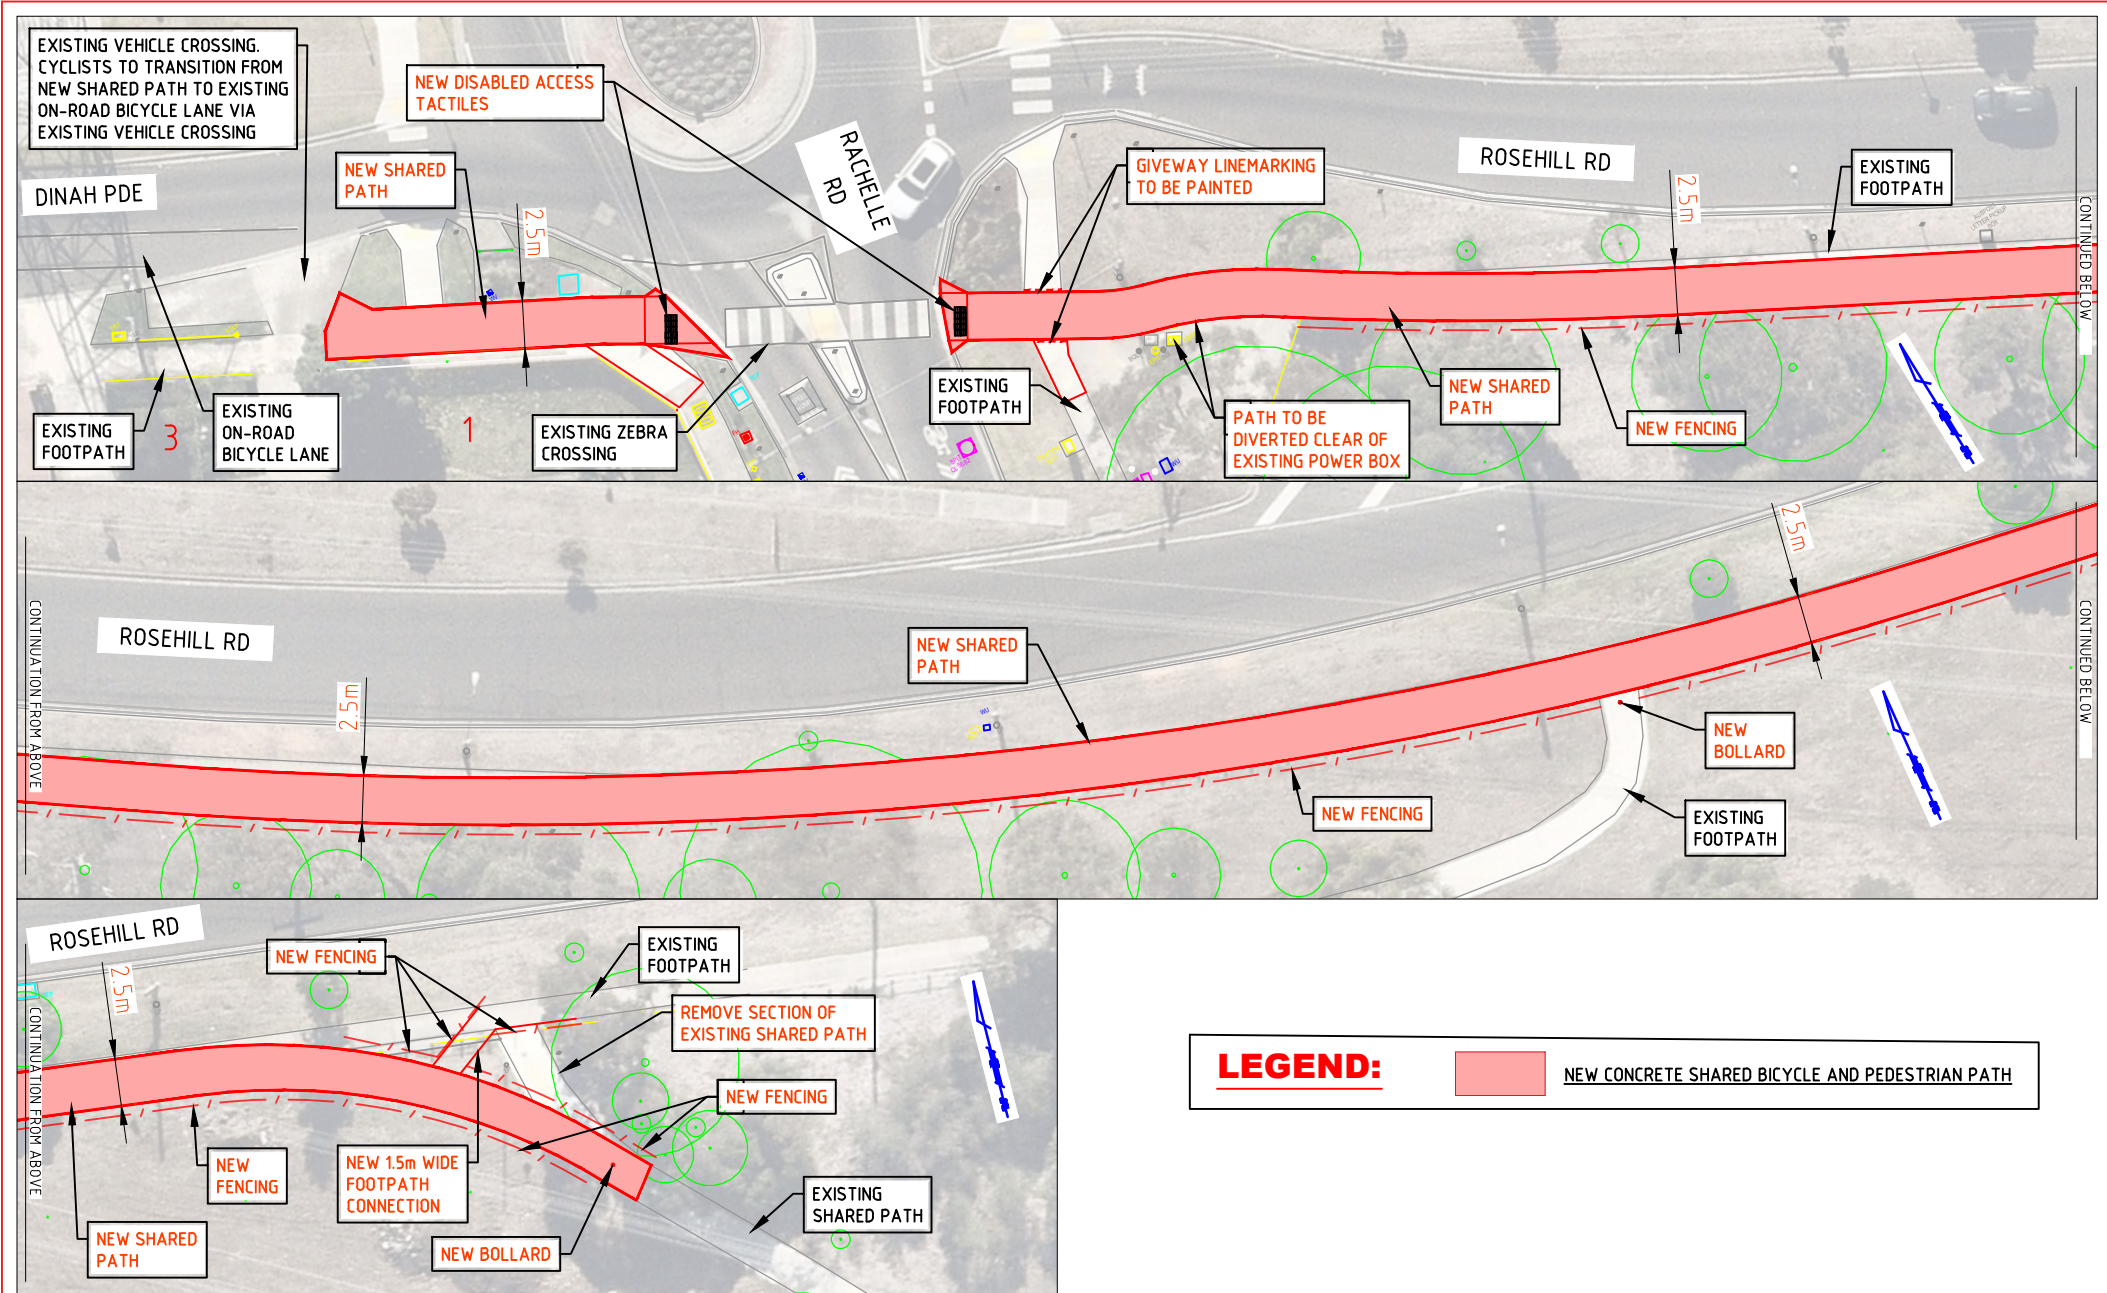

CONSULTATION PLAN - Aug 2025
ROSEHILL ROAD, KEILOR EAST
PROPOSED SHARED PATH LINK