
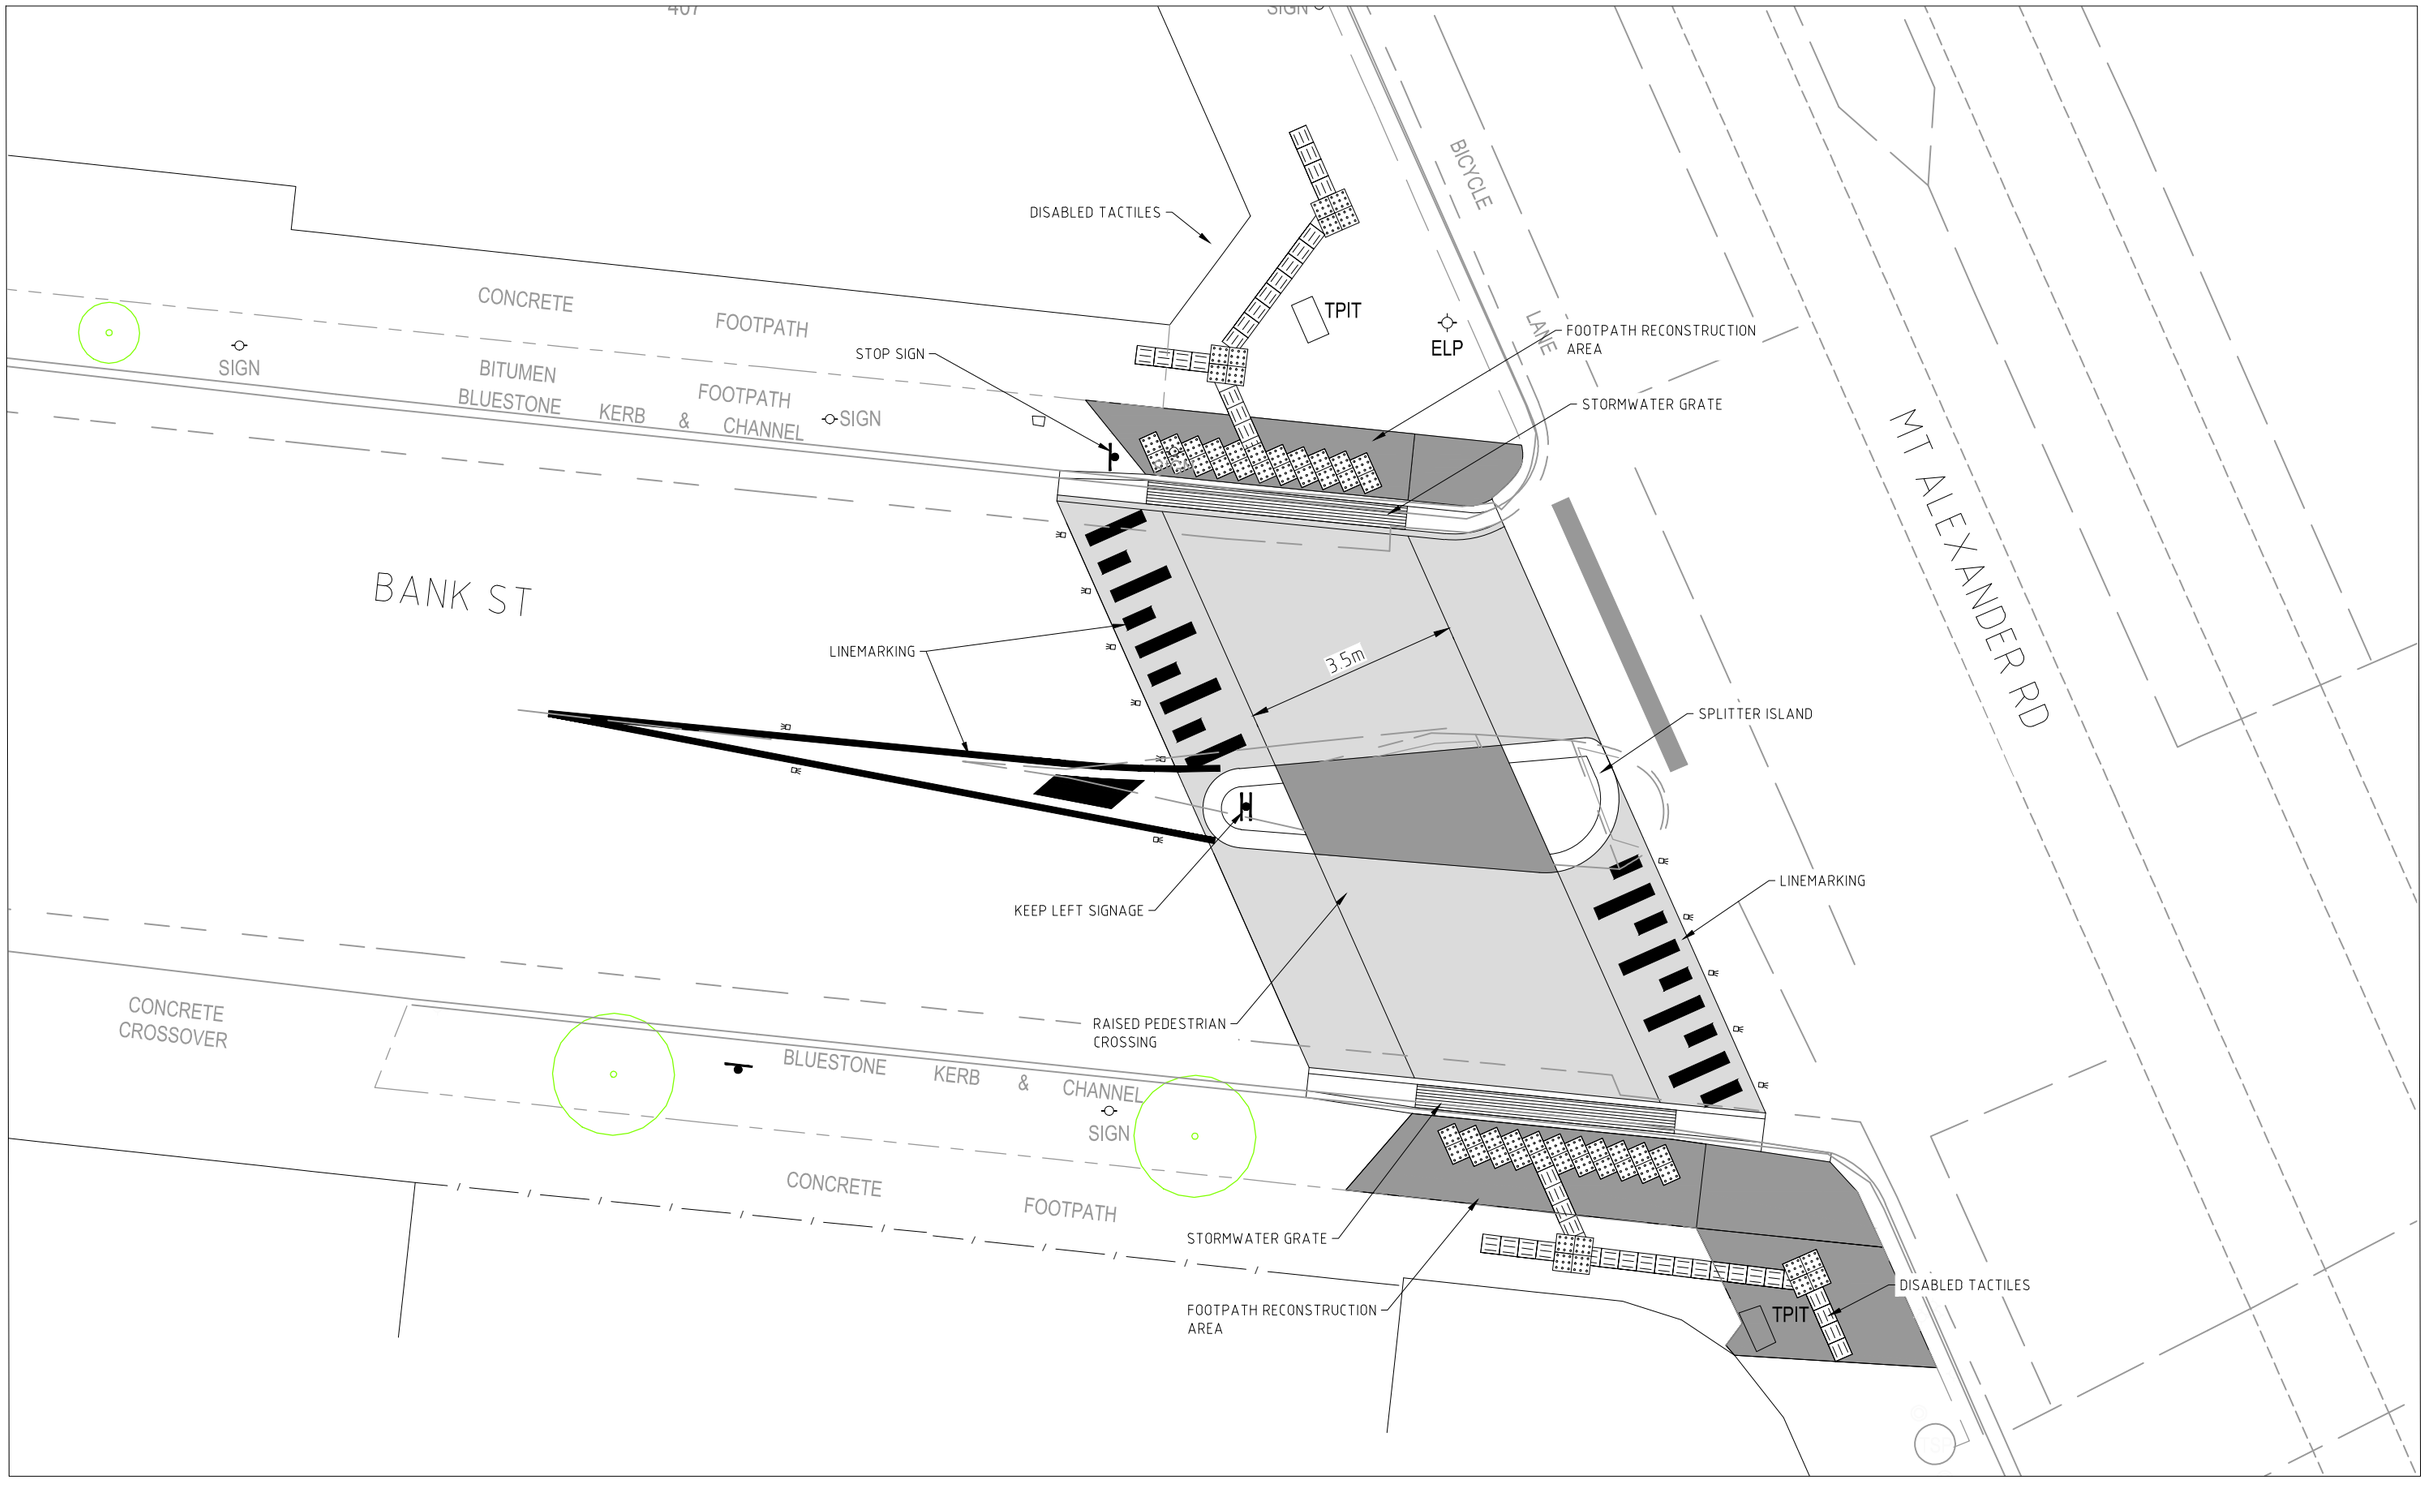


CONSULTATION PLAN - Nov 2026

BANK ST / MT ALEXANDER RD, ASCOT VALE

PROPOSED RAISED INTERSECTION UPGRADE

City of Moonee Valley

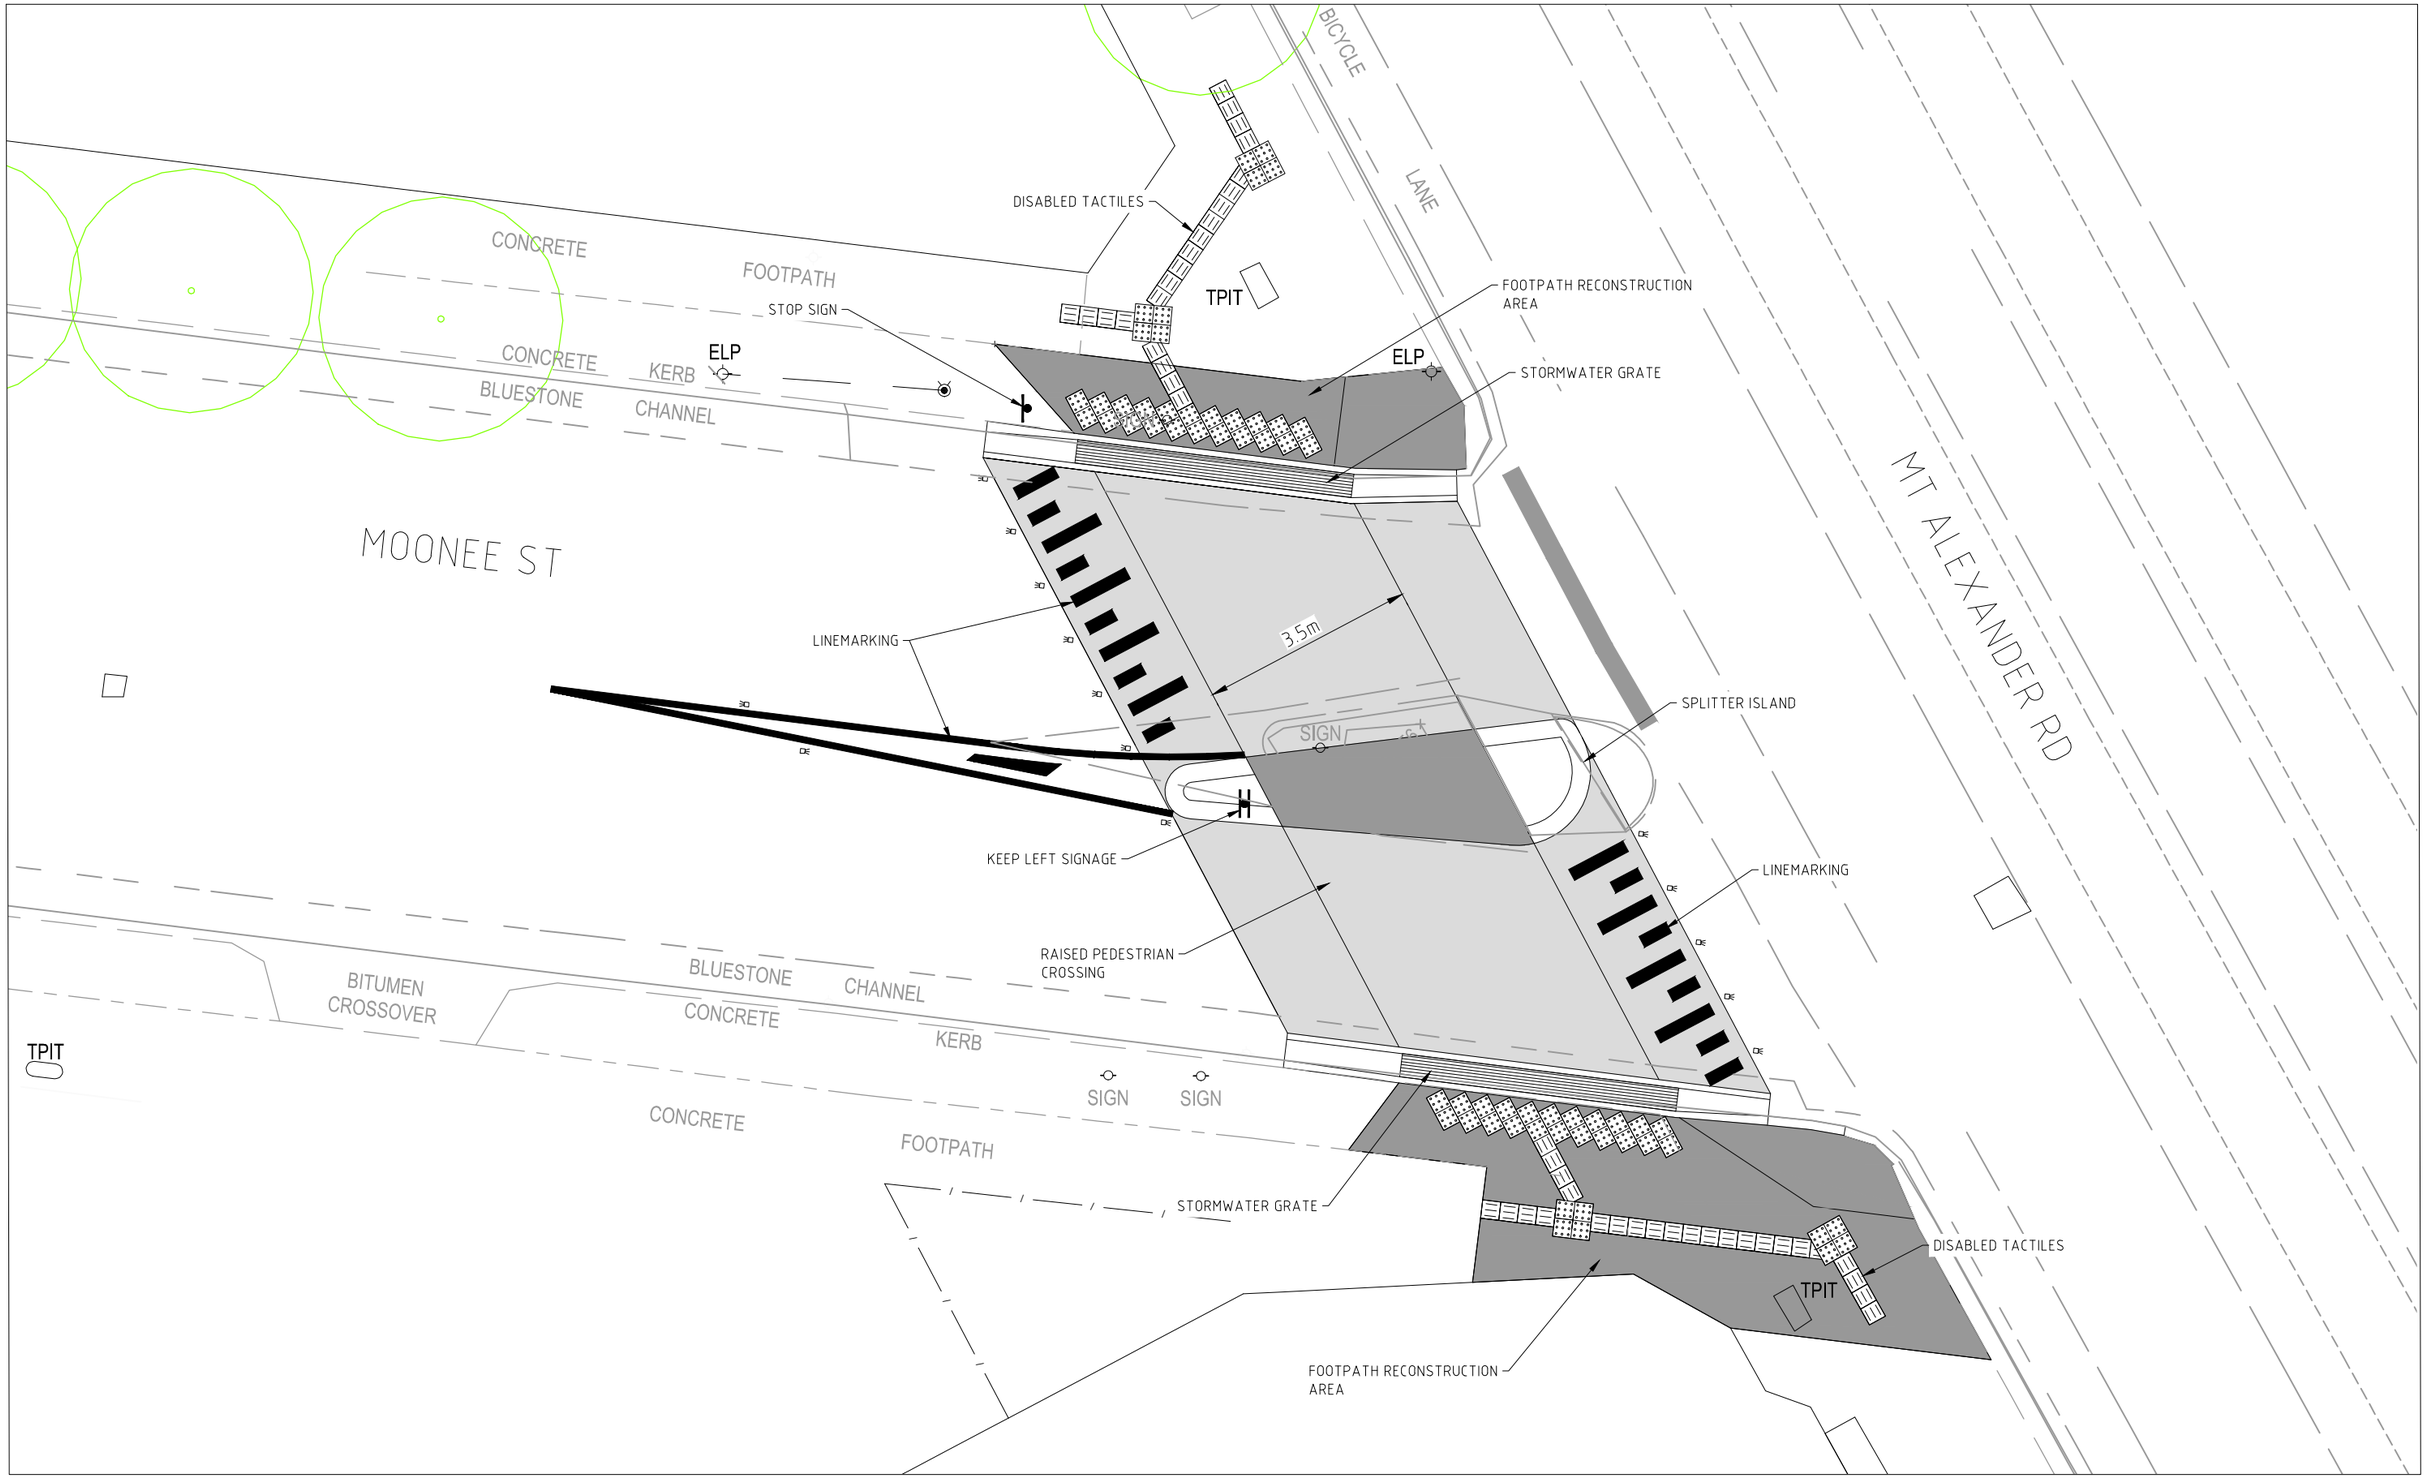


CONSULTATION PLAN - Nov 2026

MOONEE ST / MT ALEXANDER RD, ASCOT VALE

PROPOSED RAISED INTERSECTION UPGRADE

City of Moonee Valley

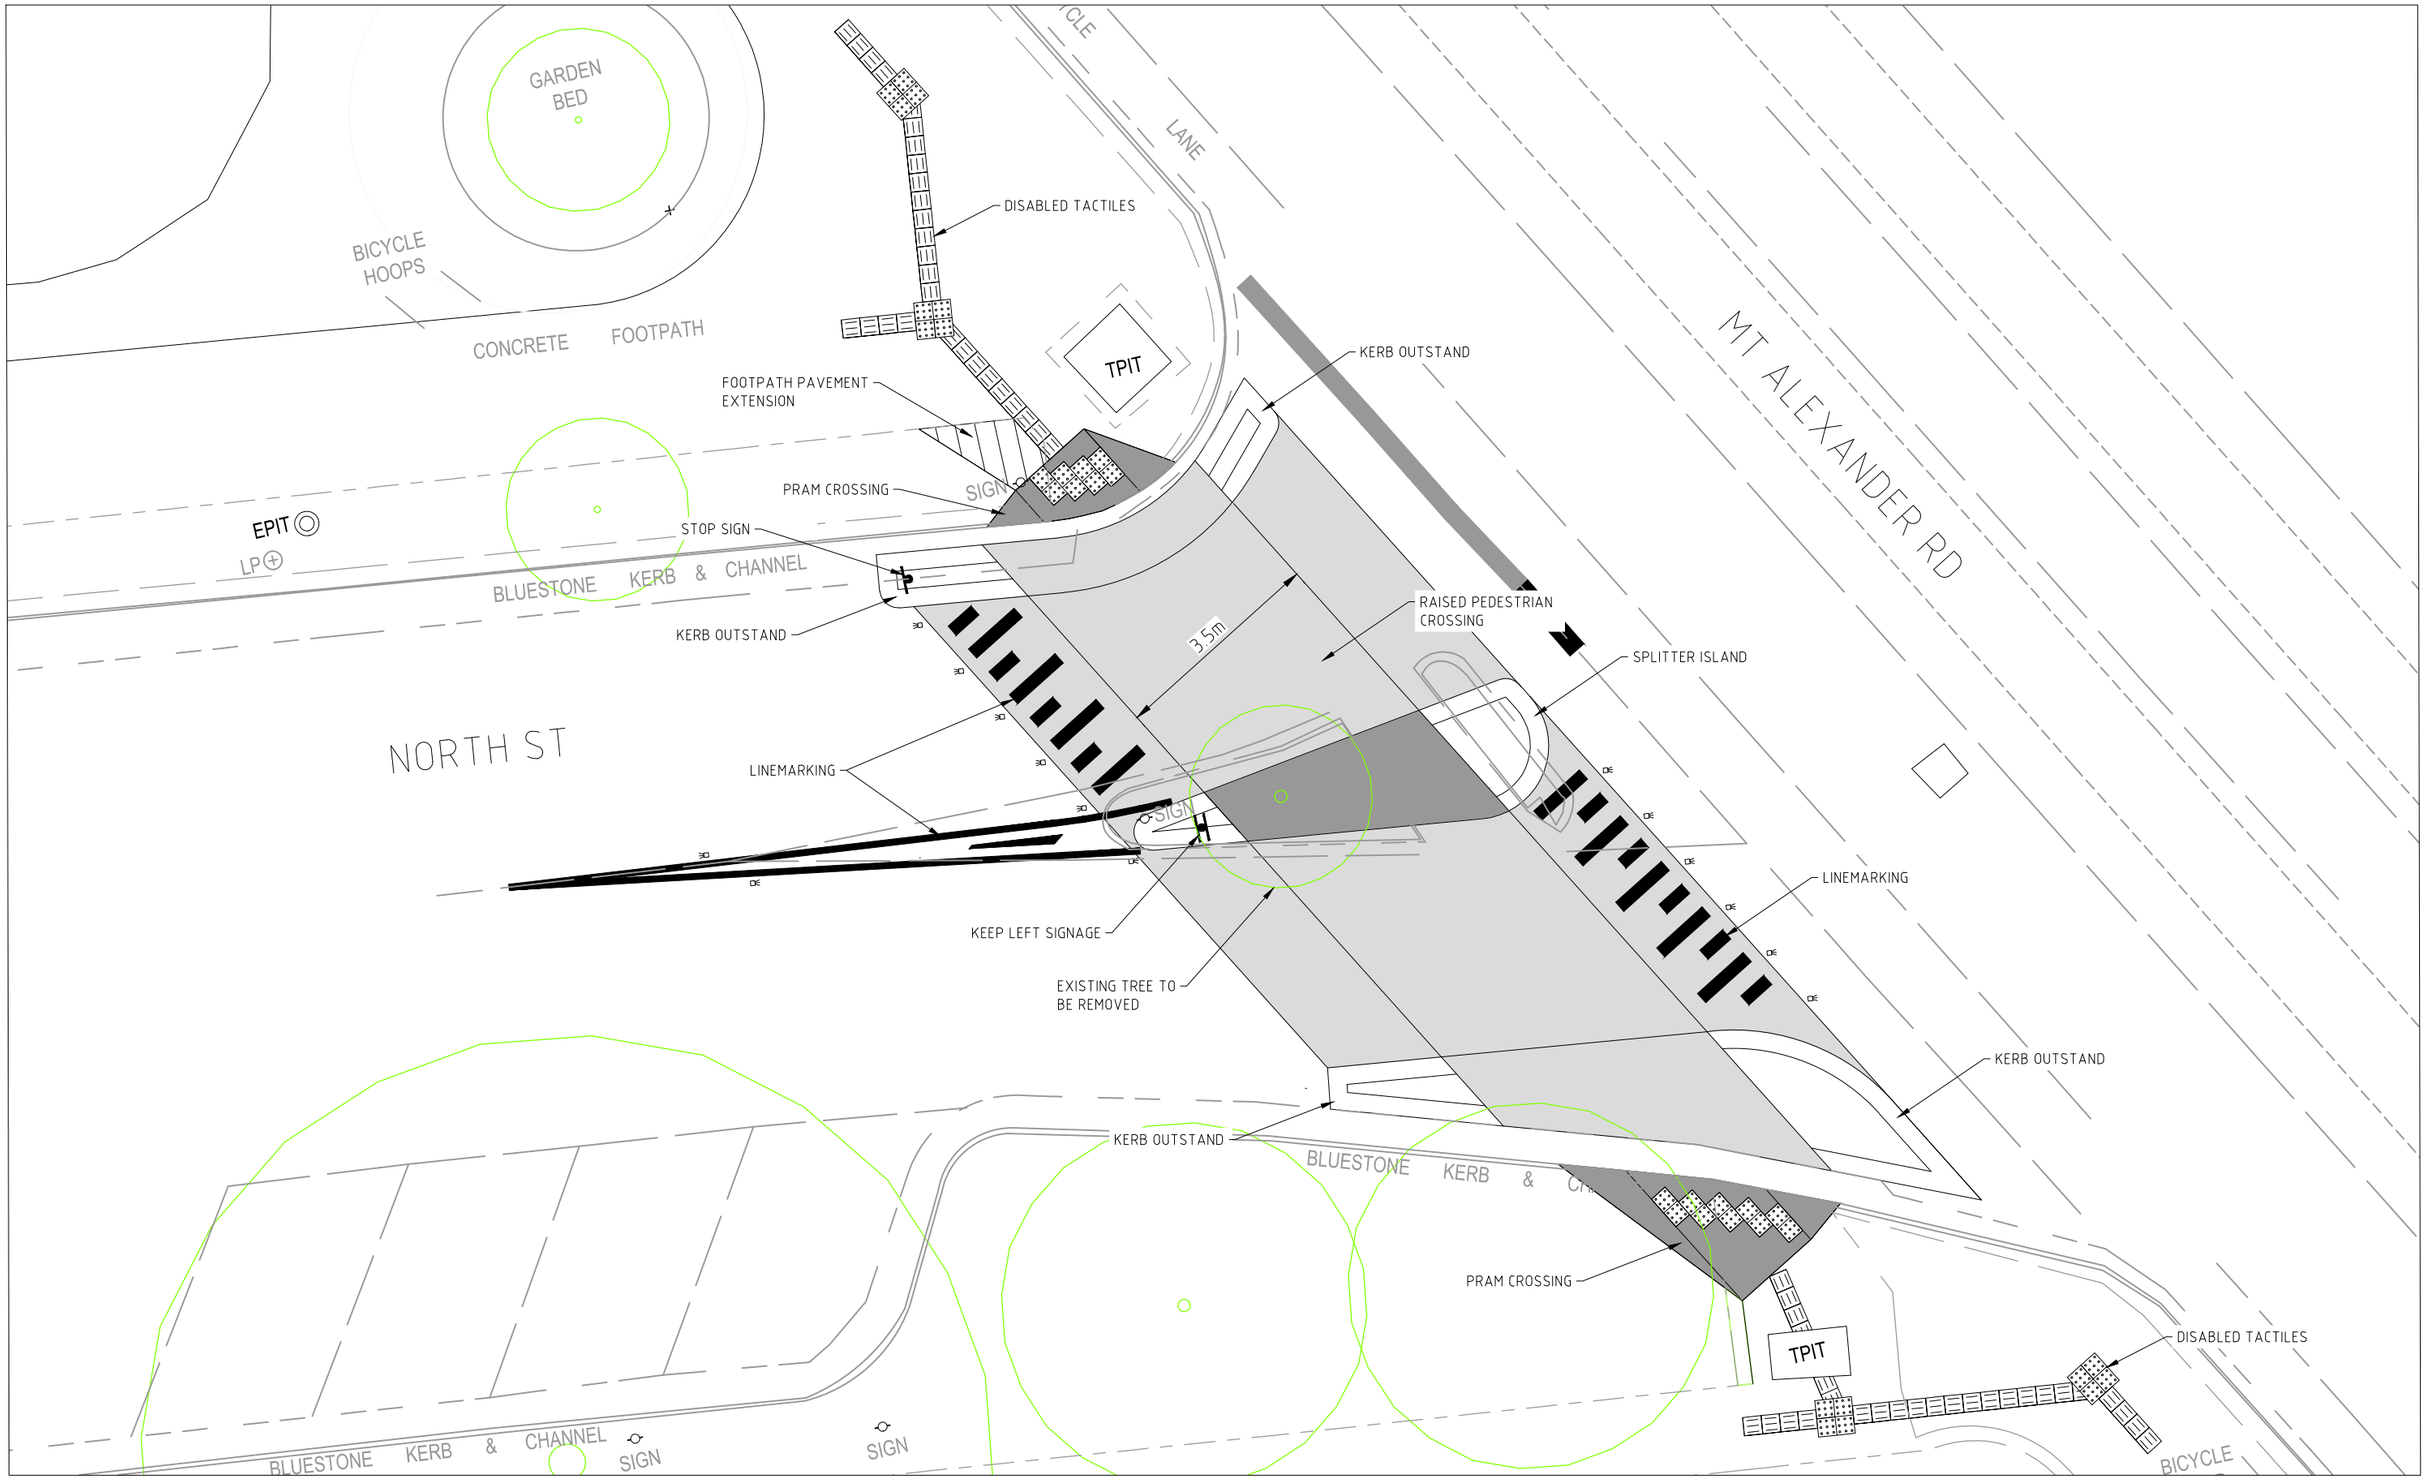

CONSULTATION PLAN - Nov 2026

NORTH ST / MT ALEXANDER RD, ASCOT VALE

PROPOSED RAISED INTERSECTION UPGRADE

City of Moonee Valley