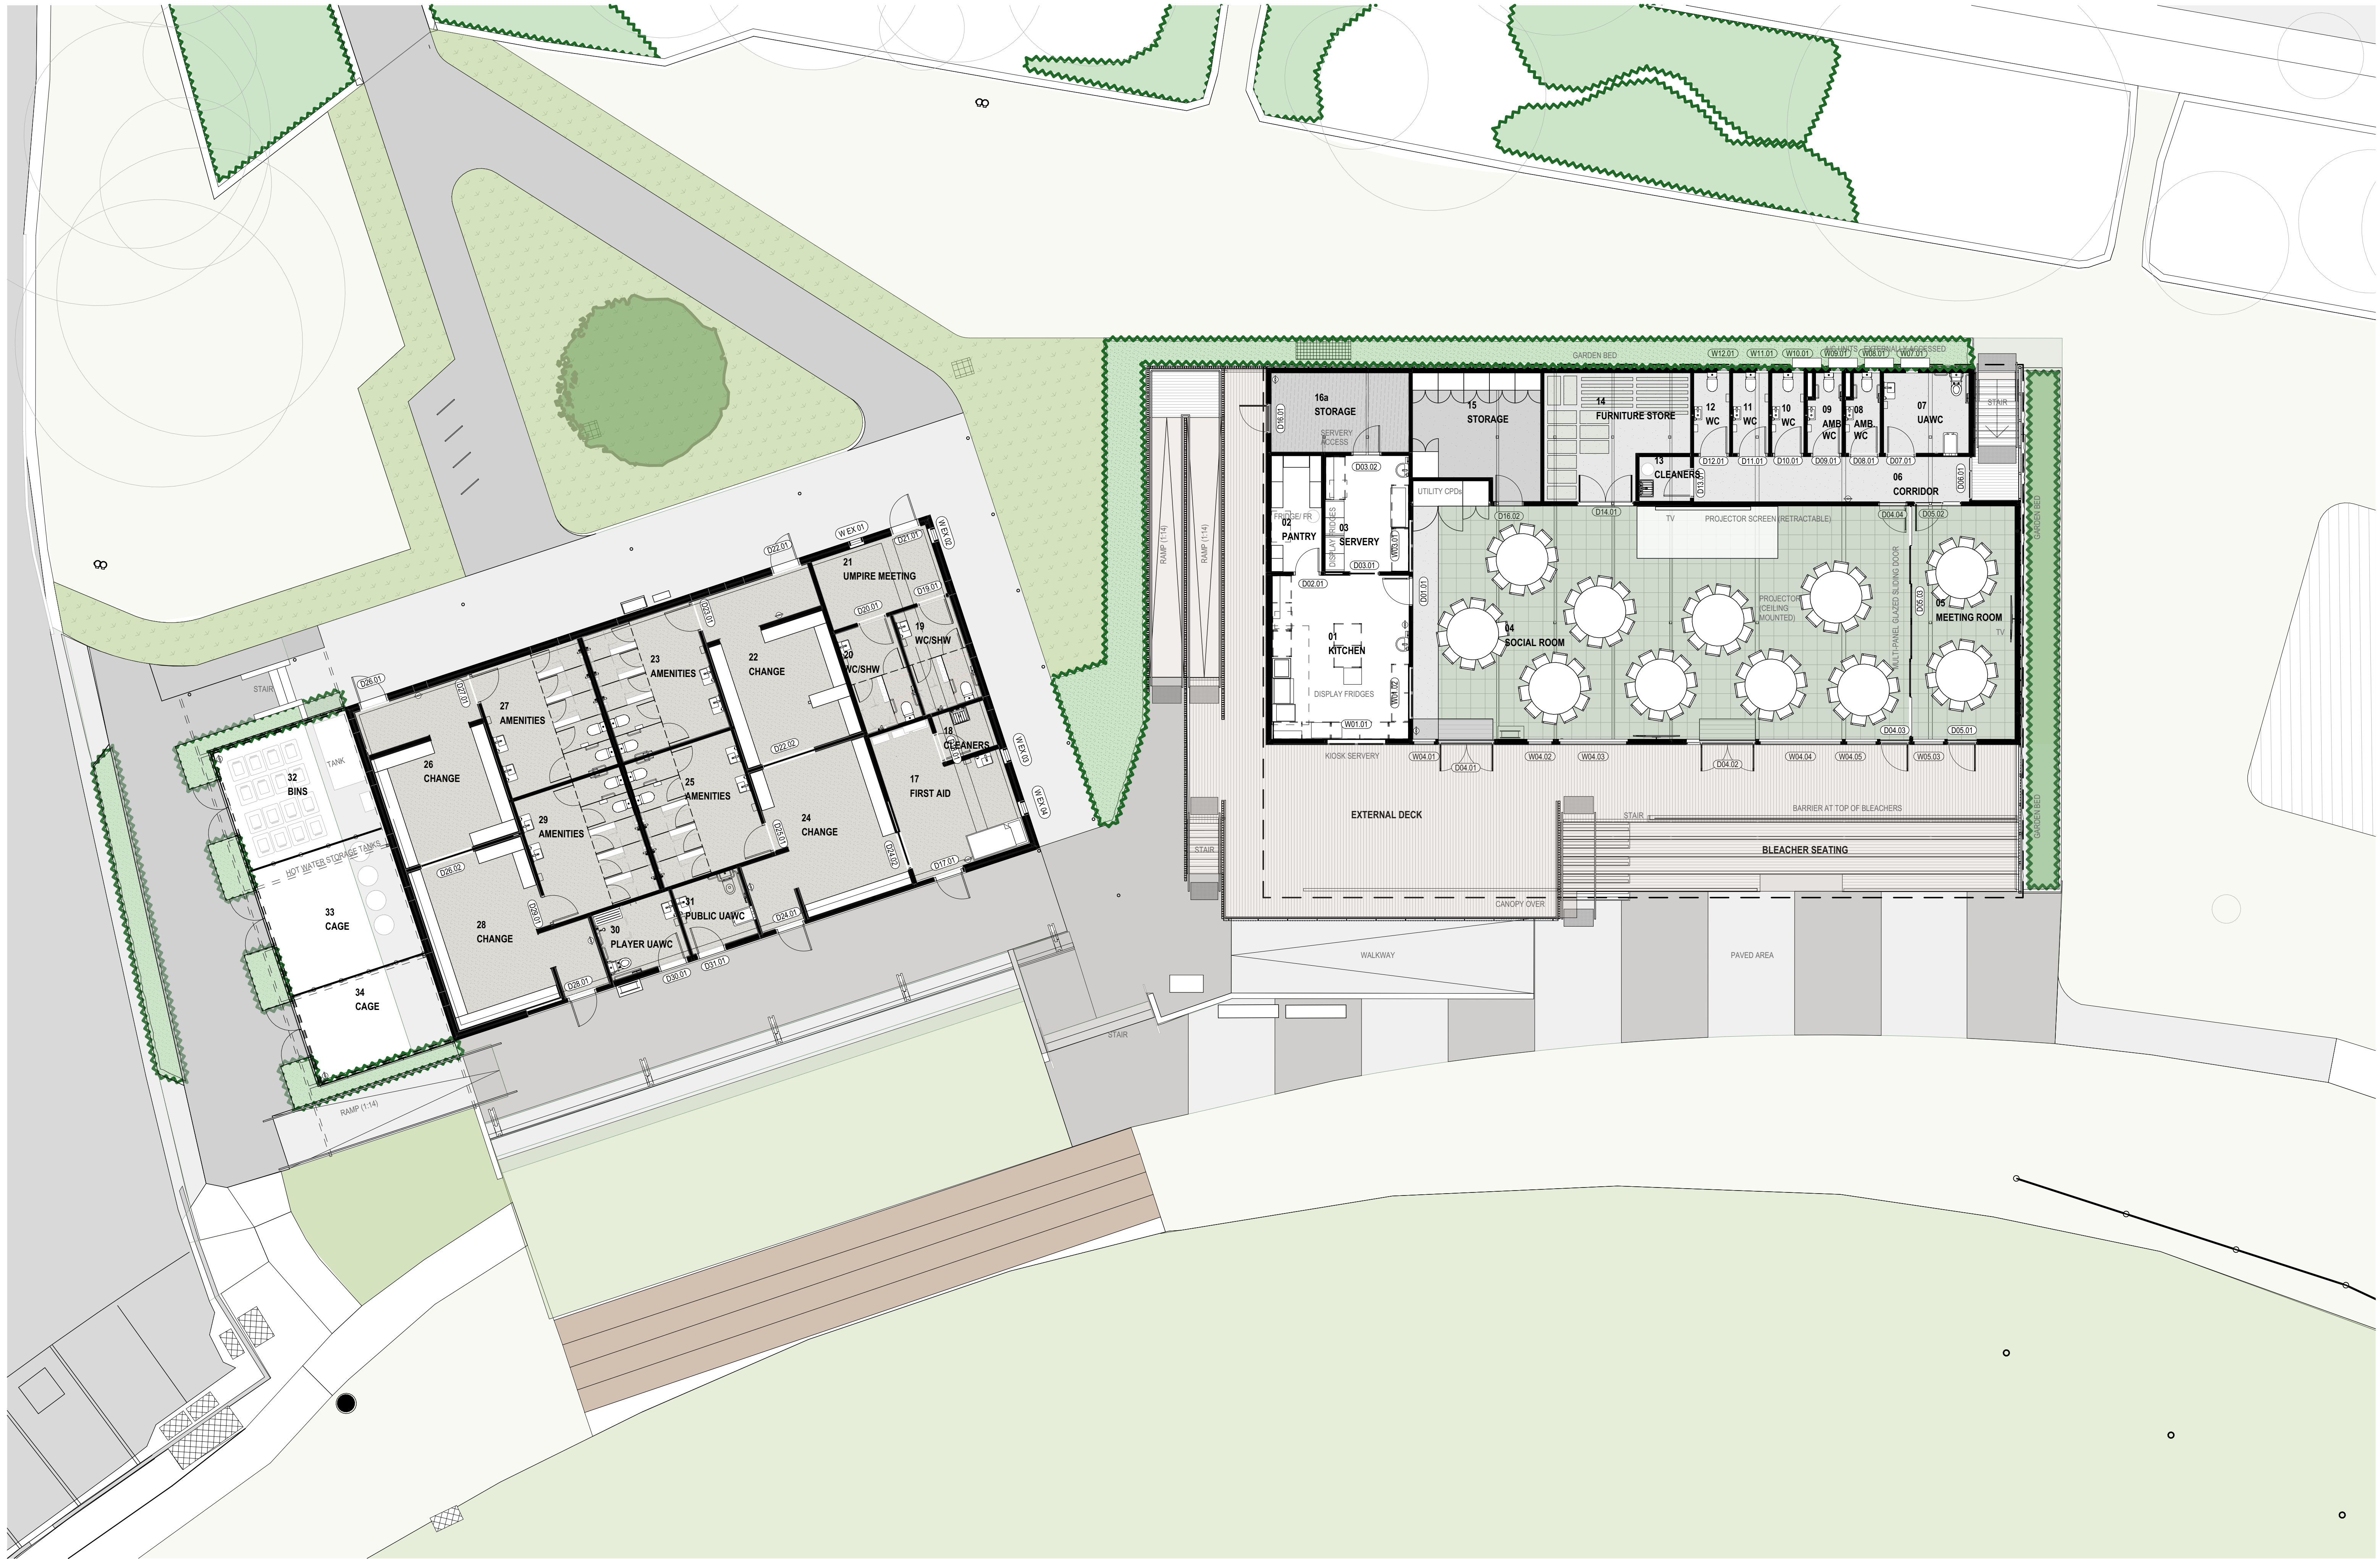


July 2026

Client: **MOONEE VALLEY CITY COUNCIL**

Drawing: **Proposed Plan**

SCALE: AS NOTED @ A1: (1:100)

PROJECT No: **24080**

DRAWING No: **P211**

REV **04**

JASMAX

Copyright ©