

NEW CONCRETE FOOTPATH
TO BE WIDER THAN EXISTING
CONCRETE FOOTPATH.

INSTALL NEW MESH PEDESTRIAN
FENCE (SHOWN IN MAGENTA).

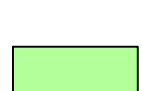
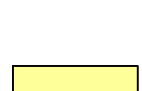
NEW CONCRETE FOOTPATH
TO BE WIDER THAN EXISTING
CONCRETE FOOTPATH.

INSTALL NEW RUMBLE STRIPS IN
CONCRETE FOOTPATH (SHOWN IN RED).

KEILOR PARK DRIVE

KEILOR PARK DRIVE

LEGEND

	NEW CONCRETE FOOTPATH EXCAVATE & REMOVE EXISTING CONCRETE FOOTPATH & CONSTRUCT NEW CONCRETE FOOTPATH.		PROFILE AND RESHEET PROFILE & RESHEET EXISTING ROAD PAVEMENT.
	NEW CONCRETE FOOTPATH OVER EXISTING FOOTPATH CONSTRUCT NEW CONCRETE FOOTPATH OVER EXISTING FOOTPATH. EXISTING CONCRETE FOOTPATH TO BE RETAINED.		NEW ASPHALT FLAT TOP CONSTRUCT NEW ASPHALT FLAT TOP.
	NEW REINFORCED CONCRETE FOOTPATH EXCAVATE & REMOVE EXISTING CONCRETE FOOTPATH & CONSTRUCT NEW REINFORCED CONCRETE FOOTPATH FOR VEHICLE ACCESS.		NEW ASPHALT RAMP CONSTRUCT NEW ASPHALT RAMPS FOR RAISED PEDESTRIAN FLAT TOP.
	NATURE STRIP REINSTATE GRASSED AREA & NATURE STRIP.		CONCRETE SPLITTER ISLAND CONSTRUCT NEW CONCRETE SPLITTER ISLAND.
	CRUSHED ROCK VEHICLE ACCESS ROAD REINSTATE EXISTING CRUSHED ROCK VEHICLE ACCESS ROAD.		GRANITIC SAND INSTALL NEW GRANITIC SAND STRIP ABUTTING PROPOSED FOOTPATH.

NEW CONCRETE FOOTPATH
TO BE WIDER THAN EXISTING
CONCRETE FOOTPATH.

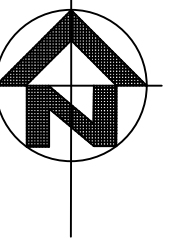
INSTALL NEW RUMBLE STRIPS IN
CONCRETE FOOTPATH (SHOWN IN RED).

KEILOR PARK DRIVE

KEILOR PARK DRIVE - SHARED PATH UPGRADE WORKS



(03) 9243 8888 | mvcc.vic.gov.au



No. 34

No. 32

No. 30

No. 28

No. 26

No. 26A

CONTINUED BELOW LEFT

No. 26A

No. 24

No. 22

No. 20

No. 18

No. 16

 
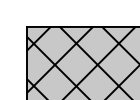
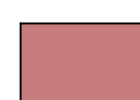
 
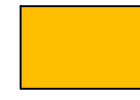
No. 14

No. 12

No. 9

CONTINUED FROM ABOVE RIGHT

LEGEND

	NEW CONCRETE FOOTPATH EXCAVATE & REMOVE EXISTING CONCRETE FOOTPATH & CONSTRUCT NEW CONCRETE FOOTPATH.		PROFILE AND RESHEET PROFILE & RESHEET EXISTING ROAD PAVEMENT.
	NEW CONCRETE FOOTPATH OVER EXISTING FOOTPATH CONSTRUCT NEW CONCRETE FOOTPATH OVER EXISTING FOOTPATH. EXISTING CONCRETE FOOTPATH TO BE RETAINED.		NEW ASPHALT FLAT TOP CONSTRUCT NEW ASPHALT FLAT TOP.
	NEW REINFORCED CONCRETE FOOTPATH EXCAVATE & REMOVE EXISTING CONCRETE FOOTPATH & CONSTRUCT NEW REINFORCED CONCRETE FOOTPATH FOR VEHICLE ACCESS.		NEW ASPHALT RAMP CONSTRUCT NEW ASPHALT RAMPS FOR RAISED PEDESTRIAN FLAT TOP.
	NATURE STRIP REINSTATE GRASSED AREA & NATURE STRIP.		CONCRETE SPLITTER ISLAND CONSTRUCT NEW CONCRETE SPLITTER ISLAND.
	CRUSHED ROCK VEHICLE ACCESS ROAD REINSTATE EXISTING CRUSHED ROCK VEHICLE ACCESS ROAD.		GRANITIC SAND INSTALL NEW GRANITIC SAND STRIP ABUTTING PROPOSED FOOTPATH.

EXISTING ELECTRICITY LIGHT POLE TO BE RELOCATED TO NEW LOCATION AS SHOWN IN RED.

INSTALL NEW TACTILE GROUND SURFACE INDICATORS.

INSTALL NEW SIDE ENTRY PIT.

INSTALL NEW RUMBLE STRIPS IN CONCRETE FOOTPATH (SHOWN IN RED).

CONSTRUCT NEW RAISED PAVEMENT.

INSTALL NEW TACTILE GROUND SURFACE INDICATORS.

INSTALL NEW RUMBLE STRIPS IN CONCRETE FOOTPATH (SHOWN IN RED).

RECONSTRUCT CONCRETE TRAFFIC ISLAND

KEILOR PARK DRIVE

INSTALL NEW RUMBLE STRIPS IN CONCRETE FOOTPATH (SHOWN IN RED).

INSTALL NEW CONCRETE SLEEPER RETAINING WALL (SHOWN IN RED).

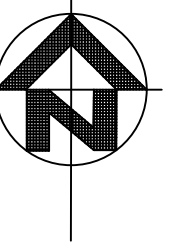
INSTALL NEW RUMBLE STRIPS IN CONCRETE FOOTPATH (SHOWN IN RED).

KEILOR PARK DRIVE

 
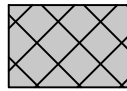
 
 
KEILOR PARK DRIVE - SHARED PATH UPGRADE WORKS

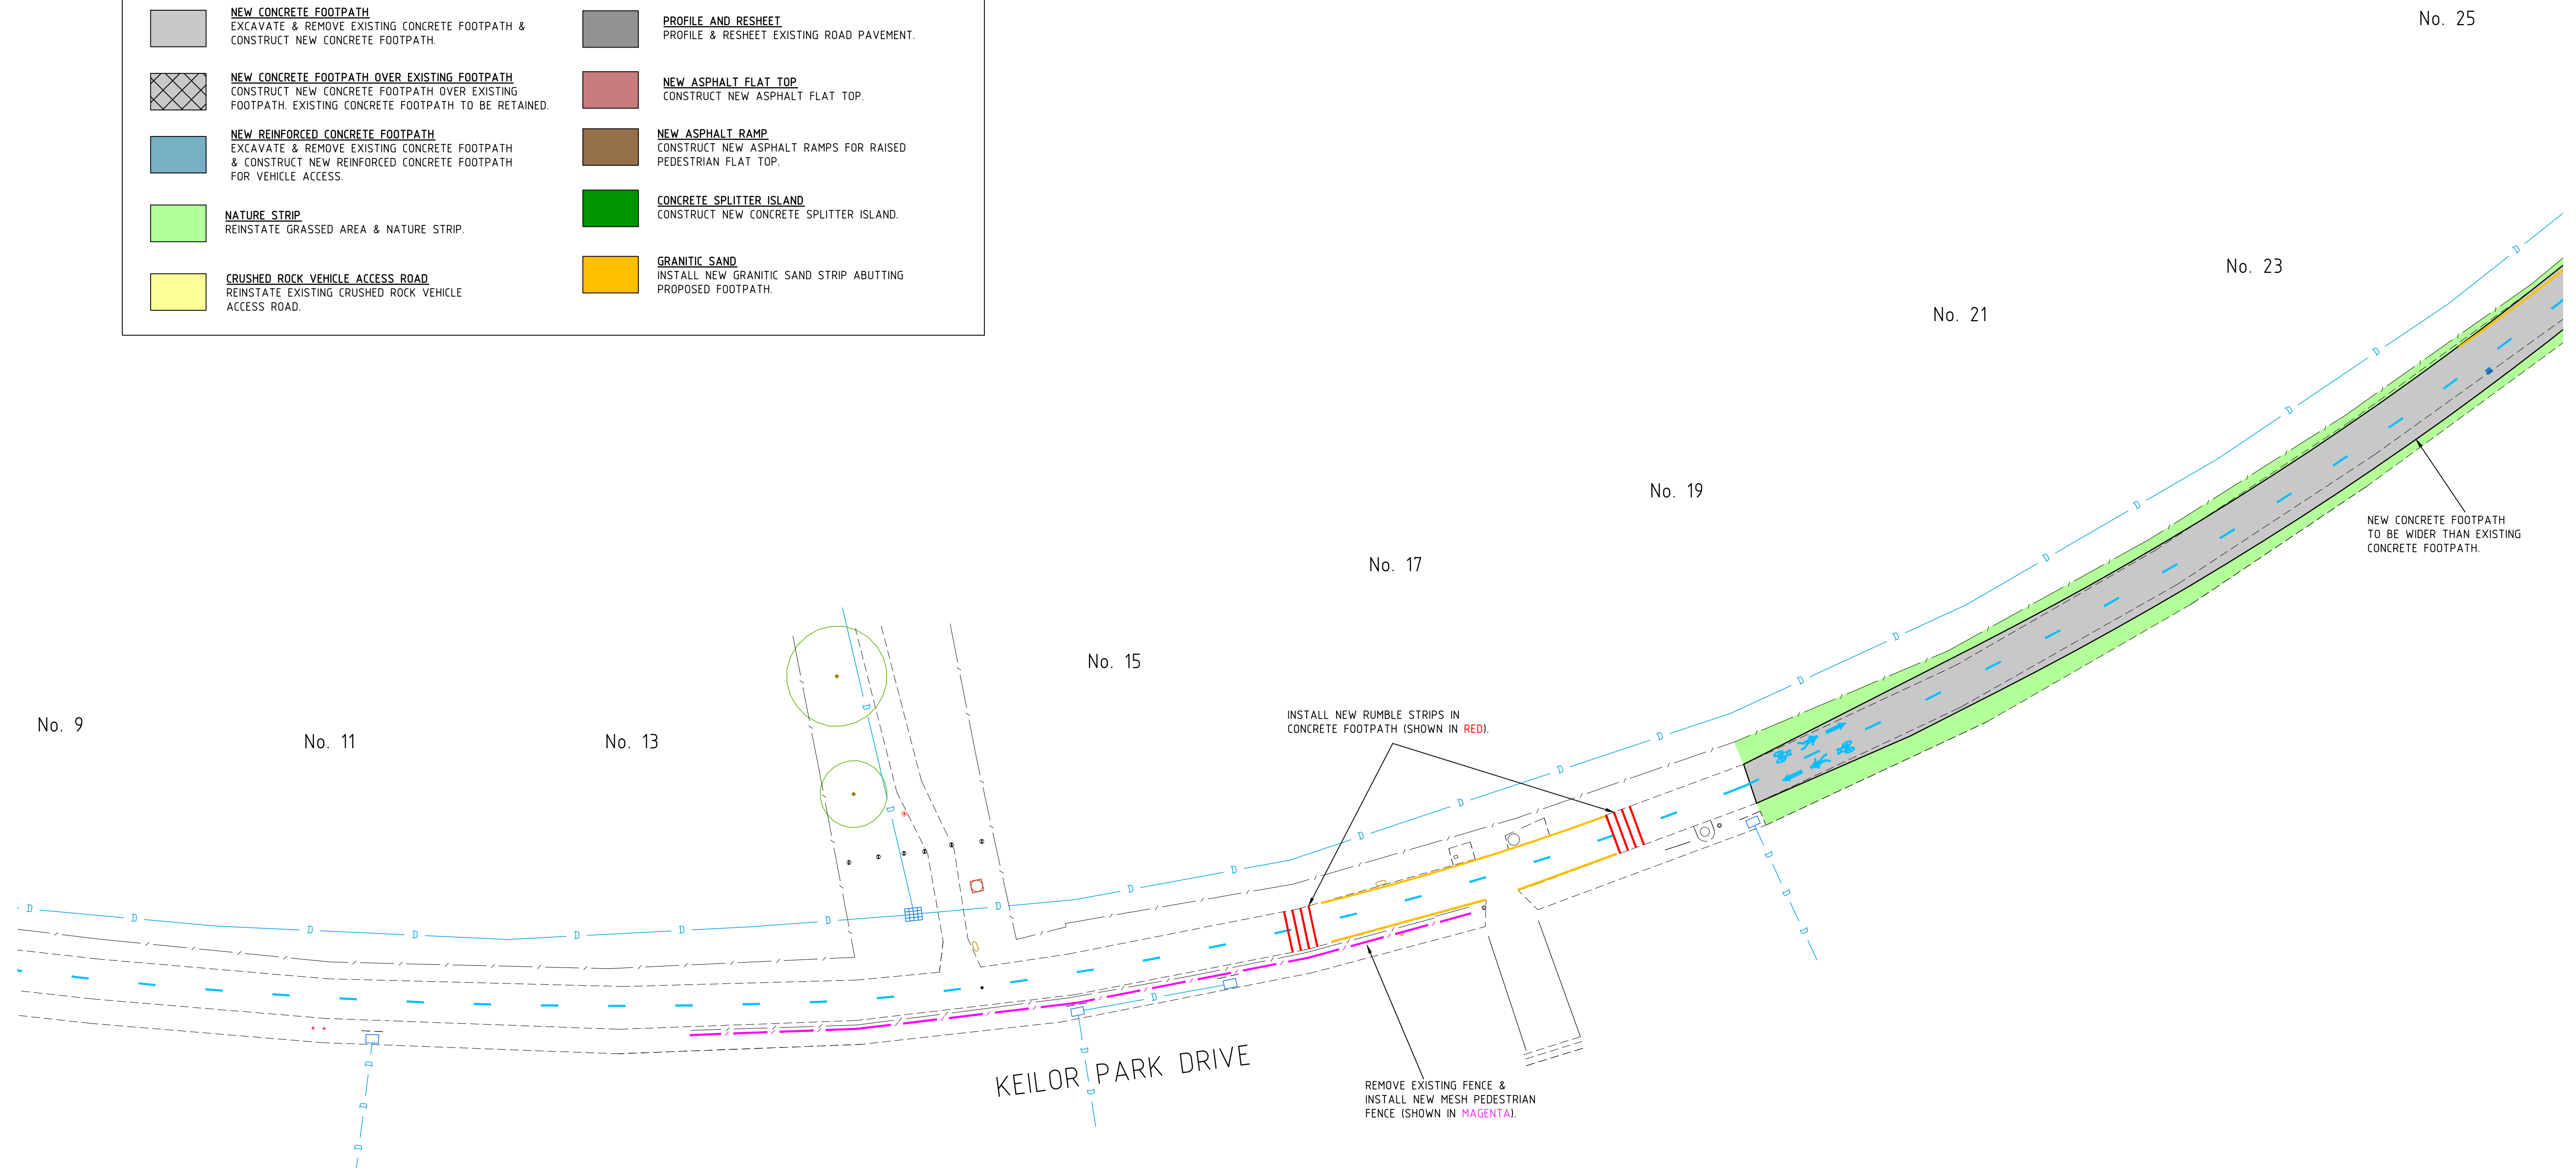


(03) 9243 8888 | mvcc.vic.gov.au

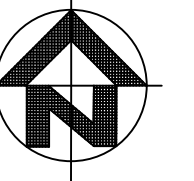


LEGEND

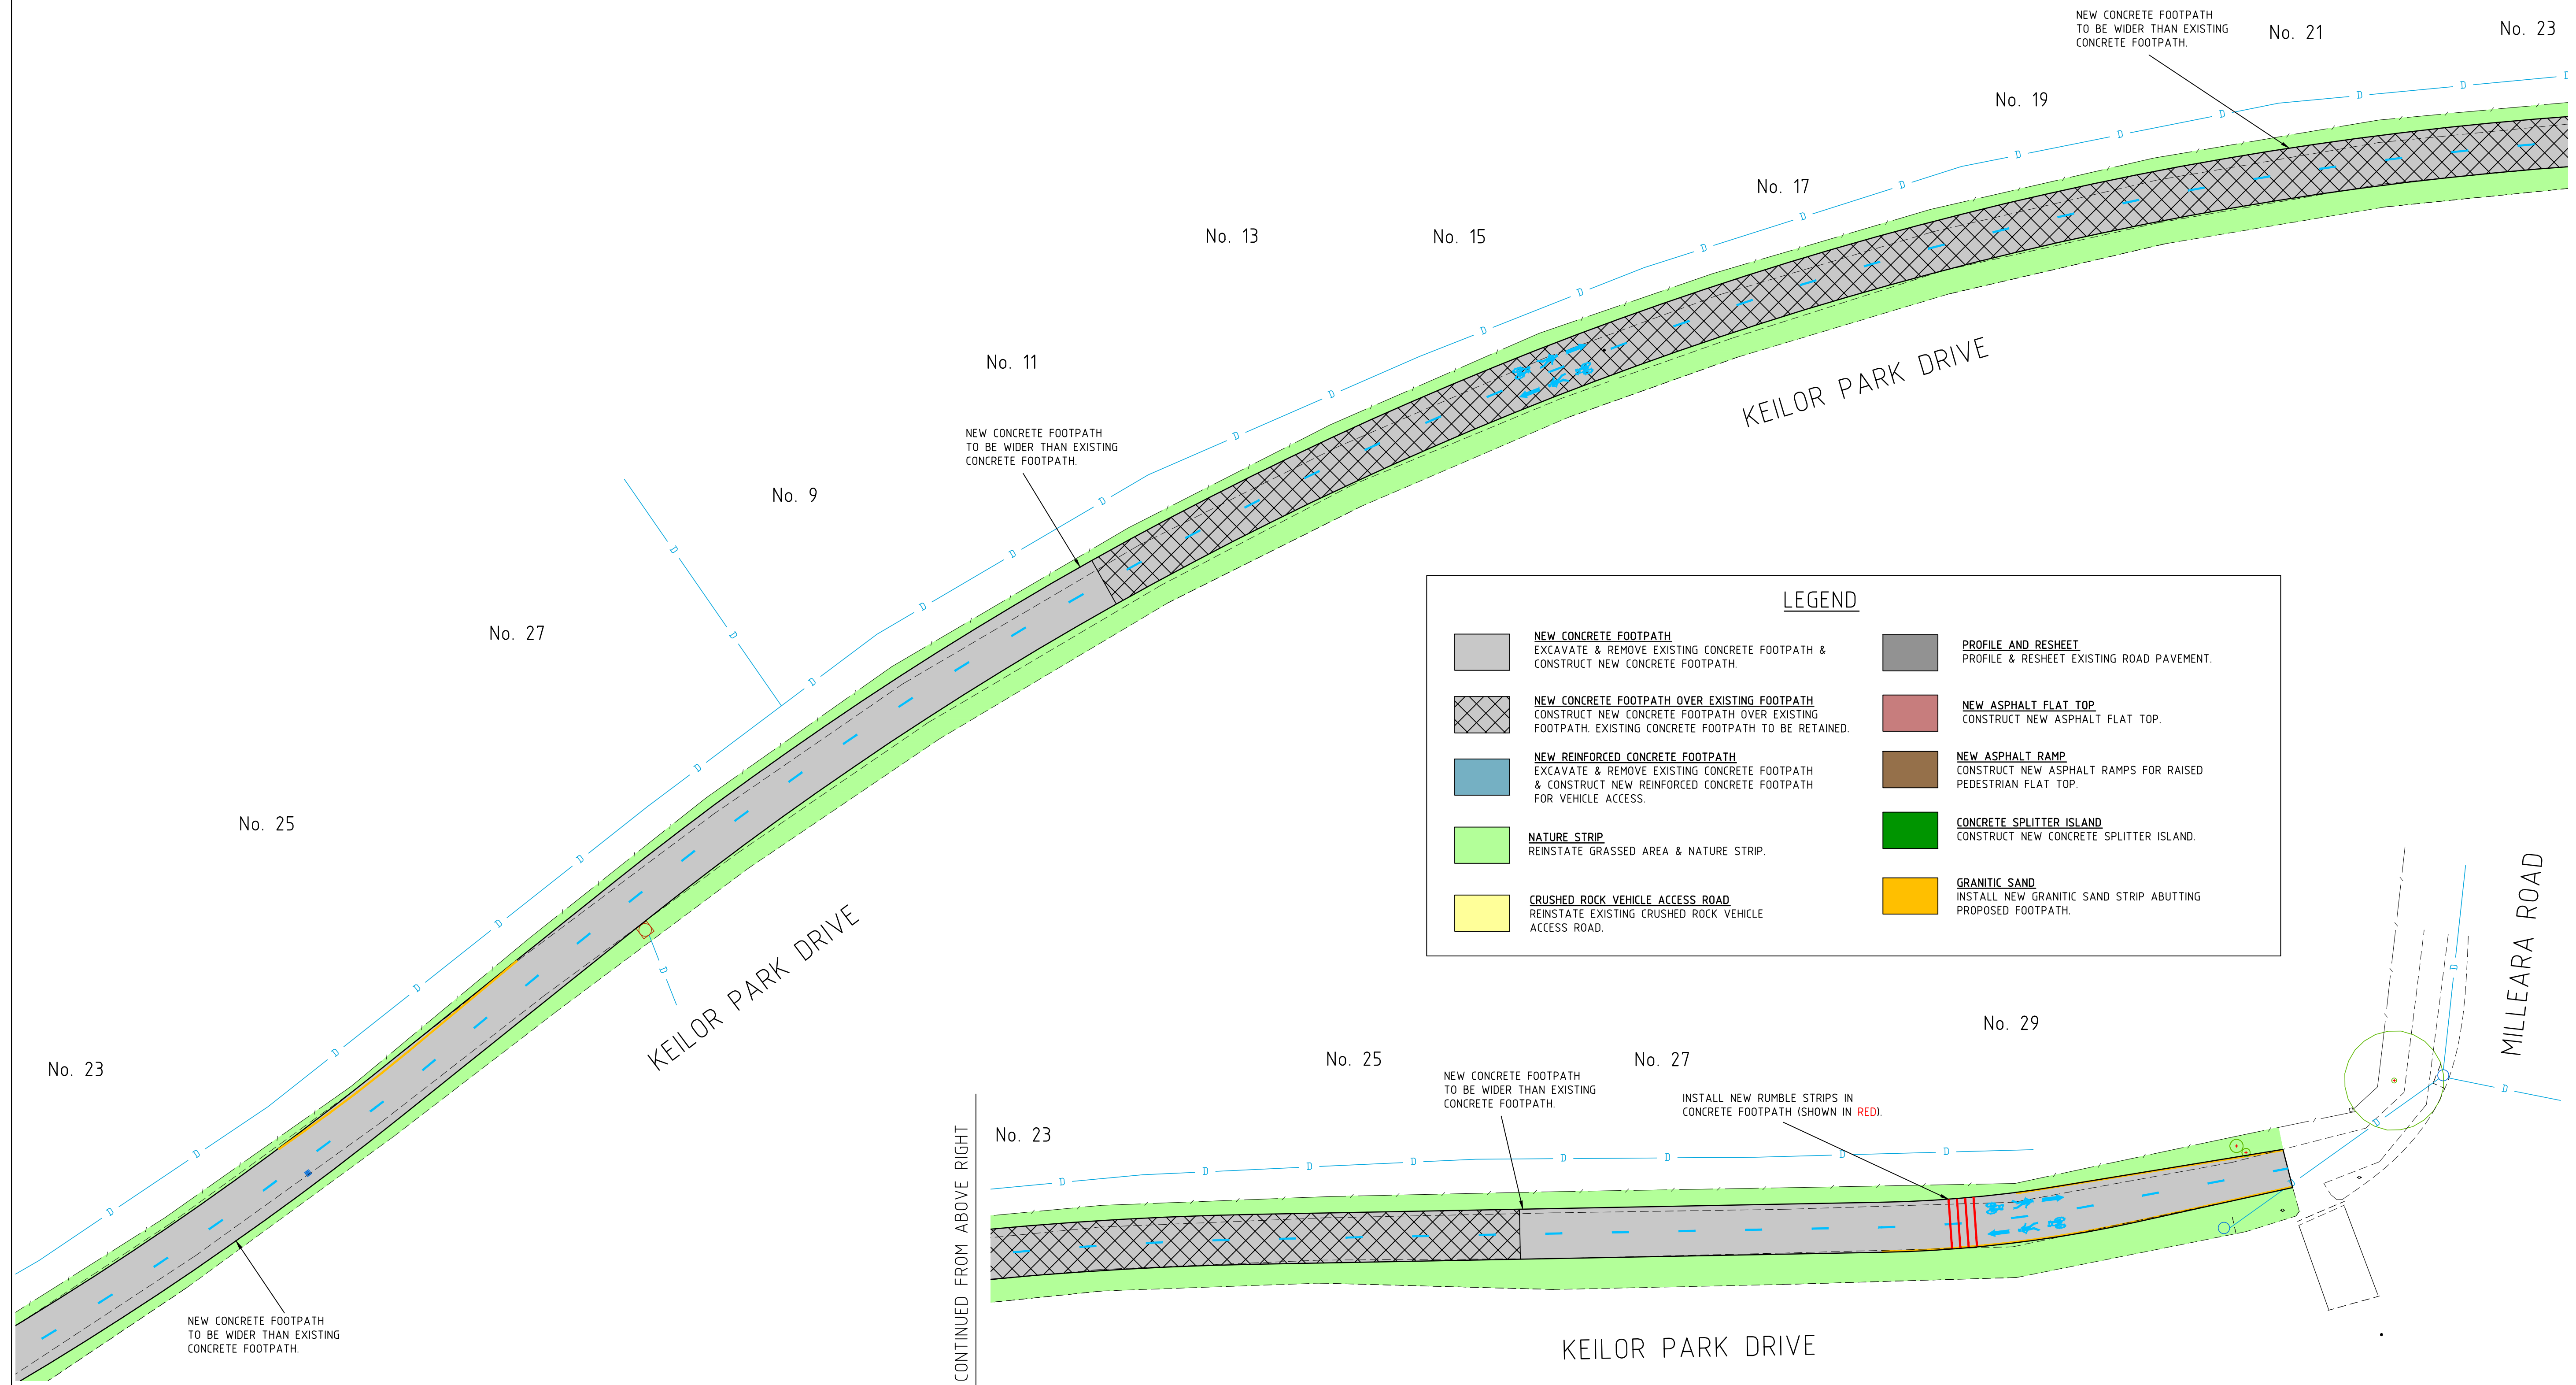
	NEW CONCRETE FOOTPATH EXCAVATE & REMOVE EXISTING CONCRETE FOOTPATH & CONSTRUCT NEW CONCRETE FOOTPATH.		PROFILE AND RESHEET PROFILE & RESHEET EXISTING ROAD PAVEMENT.
	NEW CONCRETE FOOTPATH OVER EXISTING FOOTPATH CONSTRUCT NEW CONCRETE FOOTPATH OVER EXISTING FOOTPATH. EXISTING CONCRETE FOOTPATH TO BE RETAINED.		NEW ASPHALT FLAT TOP CONSTRUCT NEW ASPHALT FLAT TOP.
	NEW REINFORCED CONCRETE FOOTPATH EXCAVATE & REMOVE EXISTING CONCRETE FOOTPATH & CONSTRUCT NEW REINFORCED CONCRETE FOOTPATH FOR VEHICLE ACCESS.		NEW ASPHALT RAMP CONSTRUCT NEW ASPHALT RAMPS FOR RAISED PEDESTRIAN FLAT TOP.
	NATURE STRIP REINSTATE GRASSED AREA & NATURE STRIP.		CONCRETE SPLITTER ISLAND CONSTRUCT NEW CONCRETE SPLITTER ISLAND.
	CRUSHED ROCK VEHICLE ACCESS ROAD REINSTATE EXISTING CRUSHED ROCK VEHICLE ACCESS ROAD.		GRANITIC SAND INSTALL NEW GRANITIC SAND STRIP ABUTTING PROPOSED FOOTPATH.



KEILOR PARK DRIVE - SHARED PATH UPGRADE WORKS



CONTINUED BELOW LEFT



KEILOR PARK DRIVE - SHARED PATH UPGRADE WORKS



(03) 9243 8888 | mvcc.vic.gov.au