

BEWARE OF EXISTING SERVICES. SERVICES SHOWN ON THIS DRAWING ARE INDICATIVE ONLY. THE CONTRACTOR SHALL BE RESPONSIBLE FOR DETERMINING THE LOCATION OF ALL SERVICES PRIOR TO THE COMMENCEMENT OF ANY EXCAVATION, AND SHALL PROTECT THESE AT ALL TIMES.

<u>TBM 1</u>		
E:317503.15 N:5821260.91 RL30.24		TBM MARKER
(ADDITIONALLY DEMONSTRATED BY RED MARKER ARROW)		

REMOVE, SAFELY STORE & REINSTATE ALL EXISTING SIGNS. SIGNS TO BE REINSTATED 1.0m AWAY FROM THE EDGE OF PATH.

A SIGN NOTATION MARKER REFER TO SHEET 7 SIGN SCHEDULE FOR MORE DETAIL.

REMOVE EXISTING GUARD RAIL AND CONSTRUCT FULL BARRIER FENCING AS PER CITY OF MOONEE VALLEY COUNCIL STD DWG MV44A,B&C.

3.0m CONCRETE PATH (TYP.).

PLACE PEDESTRIAN AHEAD SIGN 1.0m AWAY FROM PATH.

MOONEE PONDS CREEK

ESSENDON AS BUILDS NETWORK CABLE PLAN, REFER TO DRAWING NUMBER ESD_0001 FOR MORE DETAILS.

MATCH BOARDWALK PATH WITH 3.0m CONCRETE PATH. PROVIDE SEALER ON THE JOINT BETWEEN PATH & BOARDWALK. REFER TO APPROVED STRUCTURAL DRAWINGS FOR MORE DETAILS.

TBM1

MELBOURNE WATER SIGN - TRAIL SUBJECT TO FLOODING.

PROPOSED TBM LOCATION. SURVEYOR TO CONFIRM TBM POSITION PRIOR TO

FLARE FENCE AS PER SHEET 7 DETAILS

RETAIN EXISTING CATCH DRAIN. MATCH PROPOSED SPOON DRAIN WITH CATCH DRAINING OPENING. CLEAN & CLEAR RUBBLE AND CONSTRUCTION DEBRIS FROM EXISTING CATCH DRAIN.


EXISTING OUTLET. BACKFILL AND COVER EXPOSED PIPE USING ORDINARY BACKFILL AS PER MV COUNCIL SPECIFICATIONS

PAINT TRAVERSE BAR LINEMARKING AS INDICATED.

C5	RETAINING WALL REDRAWN TO MATCH STRUCTURAL SPEC	27.06.24	L.P.
C4	CONSTRUCTION ISSUE	30.05.24	L.P.
C3	SIGN G ADDED TO PLAN	04.03.24	L.P.
C2	CONSTRUCTION ISSUE	23.02.24	L.P.
C1	CONSTRUCTION ISSUE	17.04.23	L.P.
P7	PRELIMINARY ISSUE	02.12.21	L.P.
P6	PRELIMINARY ISSUE	05.11.21	L.P.
P5	PRELIMINARY ISSUE	05.11.21	L.P.
P4	SCHOOL PATH CONNECTION	03.08.21	L.P.
P3	PRELIMINARY ISSUE	26.03.21	L.P.
P2	ADDITIONAL SURVEY ADDED TO PLAN	17.02.21	L.P.
P1	PRELIMINARY ISSUE	05.02.21	L.P.
REV.	REVISION	DATE	APPD.

G	GAS MAIN		HOUSE DRAIN PROPOSED/EX.	1500/25	CHANGES AND TANGENT POINTS
W	WATER MAIN		PROPERTY INLET, DRAINAGE PITS	20.06	EXISTING SURFACE LEVEL
E	RECYCLED WATER		EX./FUT. INLET, DRAINAGE PITS	F521.35	FINISHED LEVEL (TITLE BOUNDARY)
E	ELECTRICITY CABLE		DRAINAGE PIT STAGE /NUMBER	12.35	DESIGN TOP OF BATTER LEVEL
T	TELECOMMUNICATIONS CABLE		SEWER LINE AND STRUCTURES	P21.350	PROPOSED CONTOUR LINE & LEVEL
W	WATER CONDUIT		EX. SEWER LINE AND STRUCTURES	19.20	EXISTING CONTOUR LINE & LEVEL
G	RECYCLED WATER CONDUIT		KERB AND CHANNEL		FILLING IN EXCESS OF 200mm
C	COMBINED SERVICES CONDUIT		EX./FUT. KERB AND CHANNEL		CATCH DRAIN AND INVERT LEVEL
S	SEWER		KERB TO BE REMOVED OFFSITE		EX. BATTER 1:1 PROPE. BATTER
			RISE/SET SIGN		

22 Business Park Drive Notting Hill 3168
A.C.N. 006 550 803
E: consulting@dpmvic.com.au
W: www.dpmvic.com.au
T: (03) 9538 5000

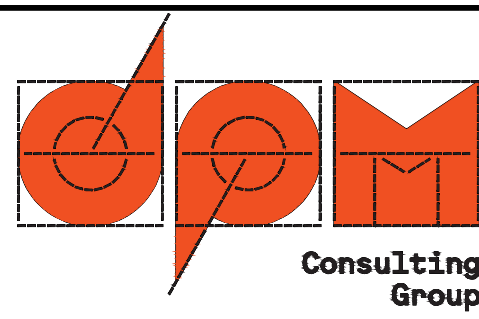

DRAWN: S.PASHOS	AUTHORITY: CITY OF MOONEE VALLEY	SCALE 1:200	
DESIGNED: S.PASHOS	PROJECT: MOONEE PONDS CREEK SHARED PATH UPGRADE - STRATHMORE SECONDARY COLLEGE	LEVEL DATUM AHD	
CHECKED: D.MORET		SHEET 4 OF 22	
AUTHORISED: L.PAPAZOIS		DRAWING No. 7466	
DATE: 05.02.21	DETAILS: LAYOUT PLAN SHEET 2 OF 3	REV. C5	

NOTE:

BEWARE OF EXISTING SERVICES. SERVICES SHOWN ON THIS DRAWING ARE INDICATIVE ONLY. THE CONTRACTOR SHALL BE RESPONSIBLE FOR DETERMINING THE LOCATION OF ALL SERVICES PRIOR TO THE COMMENCEMENT OF ANY EXCAVATION, AND SHALL PROTECT THESE AT ALL TIMES.

THESE DRAWINGS ARE TO BE USED ONLY FOR THE PURPOSE FOR WHICH THEY WERE INTENDED FOR. NO RESPONSIBILITY WILL BE BORNE BY THE ENGINEERING CONSULTANT SHOULD THESE DRAWINGS BE USED FOR ANY OTHER PURPOSE.

LEGEND

- TOP SOIL/GRANITIC SAND BETWEEN PATH & FENCE
- PROPOSED FENCE – PEDESTRIAN FENCE (REMOVE EXISTING GUARD RAIL AND CONSTRUCT PEDESTRIAN FENCING AS PER CITY IF MOONEE VALLY COUNCIL STD DWG MV44A,B&C
- RAIL RESERVE AND RAIL WAY TRACK THAT RUNS OVER PATH (AREA NOT TO BE TOUCHED).
- PROPOSED BOARDWALK
- MOONEE PONDS CREEK
- PROPOSED 3.0m SHARED PATH (CONSTRUCT AS PER CONCRETE PAVING FOR PATH DETAIL PAGE 7)
- ExNBN

EXISTING NBN & OPTUS SERVICE
- ExElec

EXISTING ELECTRICAL SERVICE
- ExW

EXISTING WATER SERVICE
- ExG

EXISTING GAS SERVICE
- ExSew

EXISTING SEWER SERVICE
- PROPOSED SPOON DRAIN
- PROPOSED RETAINING WALL WITH SAFETY FENCE

TBM 2

E:317583.30
N:5821182.37
RL31.66

TBM MARKER

SIGN NOTE:

REMOVE, SAFELY STORE & REINSTATE ALL EXISTING SIGNS. SIGNS TO BE REINSTATED 1.0m AWAY FROM THE EDGE OF PATH.

FOR MORE INFORMATION ON SIGN NOTATIONS REFER TO SHEET 7.

- A

SIGN NOTATION MARKER REFER TO SHEET 7 SIGN SCHEDULE FOR MORE DETAIL.
- SIGN POST WITH PLATE MARKER
NOTE: ARROW INDICATES SIDE SIGN IS SUPPOSED TO FACE


PATH NOTE:

MINIMUM PATH RADIUS TO BE 25m.
VEGETATION SURROUNDING THE PATH TO BE TRIMMED AS REQUIRED. CONTRACTOR TO CONSULT WITH COUNCIL OFFICIAL 7 DAYS PRIOR TO CONSTRUCTION COMMENCING TO DETERMINE EXTENT OF VEGETATION TO BE REMOVED.

PEDESTRIAN FENCE:

PEDESTRIAN FENCE TO BE CONSTRUCTED AS PER CITY OF MOONEE VALLY COUNCIL STD DWG MV44 A,B&C

PEDESTRIAN FENCE TO BE FLARED AT START & END AS PER MV STD DWGS. PROVIDE YELLOW CHEVRON MARKINGS AS PER MV44 - A2.

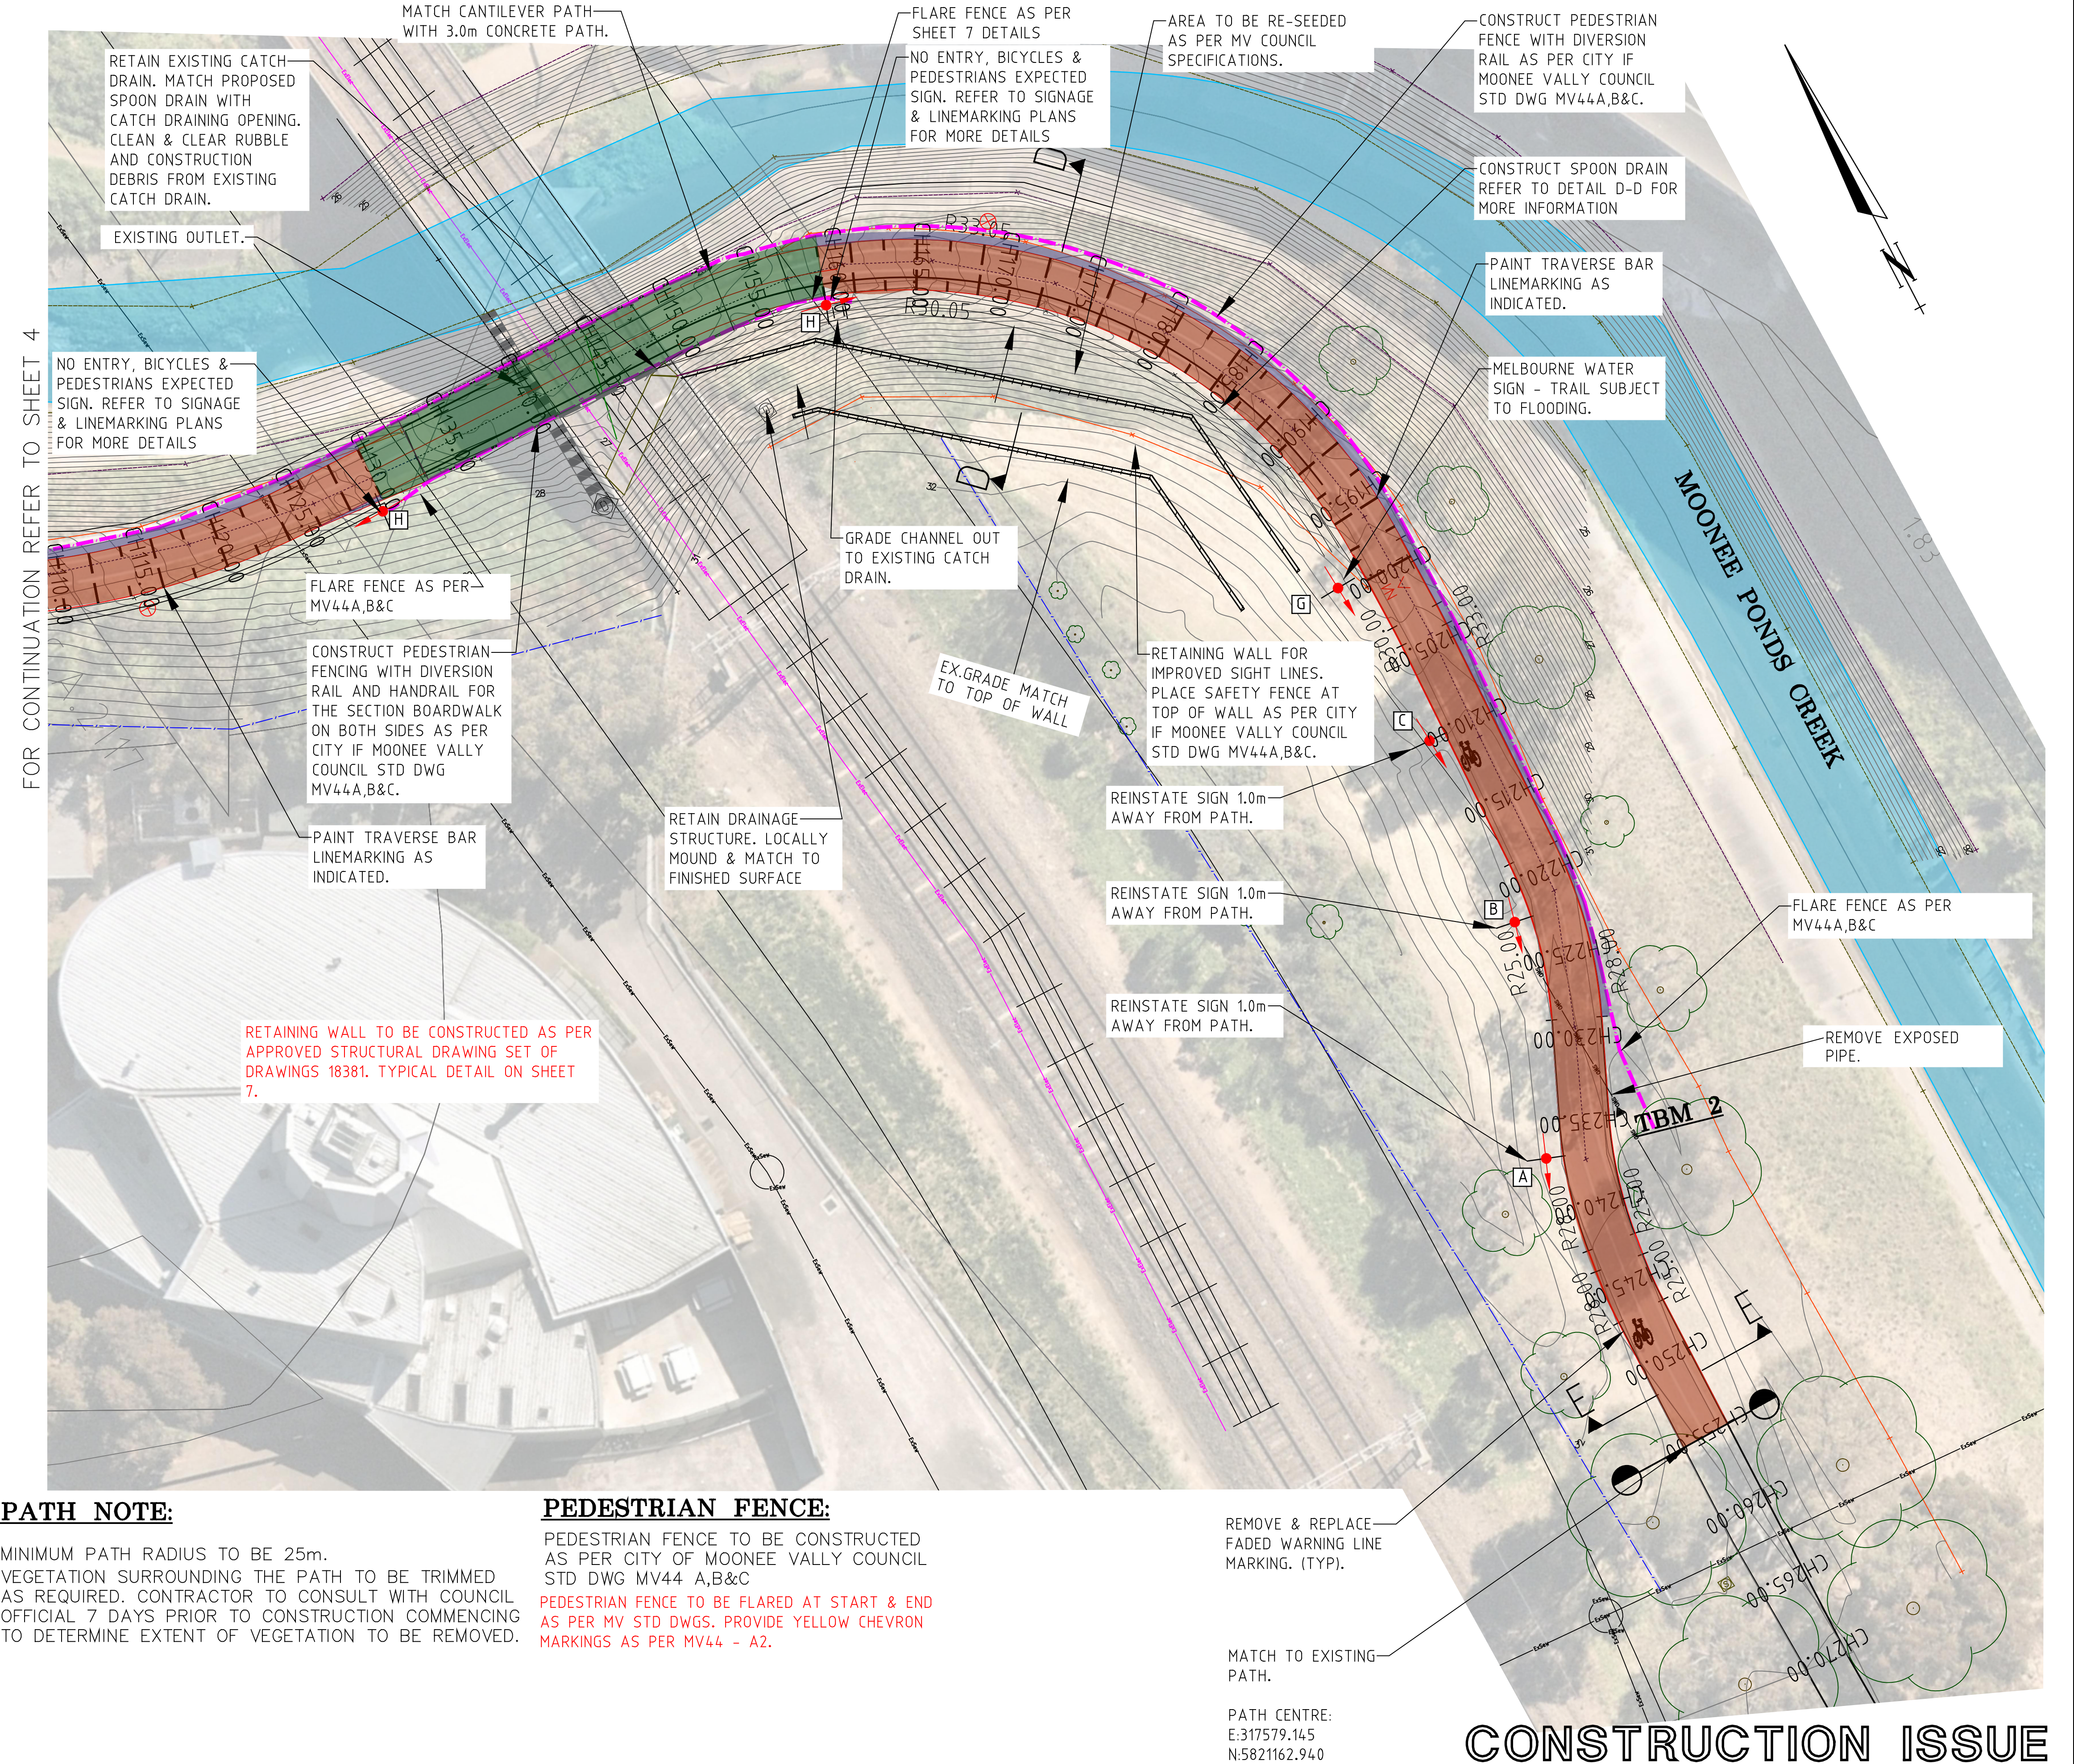

CONSTRUCTION ISSUE

C4	RETAINING WALL REDRAWN TO MATCH STRUCTURAL SPEC	27.06.24	L.P.
C3	SIGN G ADDED TO PLAN	04.03.24	L.P.
C2	CONSTRUCTION ISSUE	23.02.24	L.P.
C1	CONSTRUCTION ISSUE	17.04.23	L.P.
P6	PRELIMINARY ISSUE	02.12.21	L.P.
P5	PRELIMINARY ISSUE	05.11.21	L.P.
P4	PRELIMINARY ISSUE	29.09.21	L.P.
P3	PRELIMINARY ISSUE	26.03.21	L.P.
P2	ADDITIONAL SURVEY ADDED TO PLAN	17.02.21	L.P.
P1	PRELIMINARY ISSUE	05.02.21	L.P.
REV.	REVISION	DATE	APPD.

LEGEND	CHANGES AND TANGENT POINTS

22 Business Park Drive Notting Hill 3168
A.C.N. 006 550 803
E: consulting@dpmvic.com.au
W: www.dpmvic.com.au
T: (03) 9538 5000



DRAWN:	S.PASHOS
DESIGNED:	S.PASHOS
CHECKED:	D.MORET
AUTHORISED:	L.PAPAZOIS
DATE:	05.02.21

AUTHORITY:	CITY OF MOONEE VALLEY
PROJECT:	MOONEE PONDS CREEK SHARED PATH UPGRADE - STRATHMORE SECONDARY COLLEGE
DETAILS:	LAYOUT PLAN SHEET 3 OF 3

SCALE	1:200
LEVEL DATUM	AHD
SHEET	5 OF 22
DRAWING No.	7466
REV.	C4